

Command= 210-

Point#, Start#-End# or G#= 1-150

Bearing	Distance	Elev	Descrip	Pnt.	Northing	Easting	Type
-----09-20-2023-----13:28:20-----D:\BENCH FILES\BM10							
	36.93		sethub	1	5000.0000	5000.0000	
	37.86		setspk	2	4951.2396	4723.4660	TRA
	36.80		fndip	3	4971.9466	4858.7692	SS
	36.94		corhse	4	4983.8431	4931.1298	SS
	36.22		corhse	5	4984.0852	4947.7186	SS
	36.59		corconc	6	4977.5427	4952.6784	SS
	36.01		corprch	7	4964.0921	4947.8702	SS
	31.16		floor	8	4973.9946	4947.2856	SS
	34.55		toptank	9	4966.7204	4960.5530	SS
	38.31		bmtrm**	10	4964.1138	4962.7973	SS
	36.18		padcorpc	11	4952.8869	4963.0734	SS
	35.61		cordeck	12	4945.2912	4962.9748	SS
	36.06		r3.2jun	13	4930.5928	4948.8312	SS
	32.67		endpins	14	4876.7704	4915.2671	SS
	32.03		fnc	15	4844.6881	4903.7651	SS
	32.38		fnc	16	4848.2948	4935.3661	SS
	32.25		fnc	17	4846.5301	4971.7407	SS
	32.50		fnc****	18	4840.7742	5010.6262	SS
	33.13		postpen	19	4901.9327	5017.7457	SS
	31.93		lowspot	20	4891.2826	5007.1151	SS
	33.59		edgrcks	21	4907.9953	4997.8429	SS
	32.57		bs	22	4886.2071	4984.5275	SS
	32.67		maple	23	4897.6362	4966.7455	SS
	35.65		ts	24	4920.2419	4952.1318	SS
	35.41		lilies	25	4932.6457	4965.5351	SS
	34.67		ts	26	4916.1319	4980.1723	SS
	33.78		spruce	27	4921.7800	4992.5926	SS
	33.30		corlawn	28	4931.2798	5008.0491	SS
	44.29		oldhub	29	4931.2216	5045.5426	SS
	43.17		@fnc20	30	4963.7210	5045.4323	SS
	41.36		@fnc	31	4989.4605	5045.0434	SS
	39.67		@fnc	32	5013.6677	5044.4774	SS
	38.44		@fnc3	33	5034.9902	5043.9275	SS
	36.64		edglwn	34	5013.9579	5020.3660	SS
	36.71		edglwn	35	4984.0871	5017.7786	SS
	35.04		edglwn	36	4962.0398	5012.5470	SS
	33.94		edglwn	37	4942.0085	5008.6295	SS
	34.85		gnd	38	4945.4455	4996.7708	SS
	35.25		gnd	39	4938.7106	4976.9798	SS
	35.40		gnd	40	4965.9241	4995.6692	SS
	36.75		gnd	41	4987.0991	4997.1590	SS
	37.19		ts	42	4992.5440	4982.1442	SS
	36.69		gnd	43	4984.6001	4967.4048	SS
	36.98		edgwds	44	5021.3452	4990.0037	SS
	37.43		edgwds	45	5021.2667	4964.2934	SS
	38.35		edgwds	46	5021.6206	4944.2989	SS

JOB #2 bialo [150]

Bearing	Distance	Elev	Descrip	Pnt.	Northing	Easting	Type
-----09-20-2023-----13:28:20-----D:\BENCH FILES\BM10							
		38.67	<retwll	47	5018.8710	4924.5852	SS
		38.28	<retwll	48	5016.8789	4890.2301	SS
		36.55	cordrive	49	5003.2280	4889.9773	SS
		36.65	cordrive	50	5003.0563	4870.4460	SS
		37.17	pole	51	4978.1638	4857.0684	SS
		36.58	clwlkep	52	4981.3595	4890.9010	SS

Point#, Start#-End# or G#= 4-

Town of Hampton



November 6, 2000

Tocky Bialobrzewski
247 Landing Road
Hampton, NH 03842

Re: Septic System - 247 Landing Road

Dear Tocky:


As per your request, on November 2, 2000 I met with you at the above address to perform an inspection on a failed leach field. At that time it was determined that the leach bed was, in fact, saturated and that a new system and/or repair was going to be necessary.

As we discussed, there are two options available in this case:

1. a design to repair in kind, or
2. a new replacement design in a reserve area.

In any case, we will make ourselves available to be of any help in correcting this situation as soon as possible. In the meantime, closely monitoring this and having the septic tank pumped regularly should control the situation while you consider your options.

Sincerely,

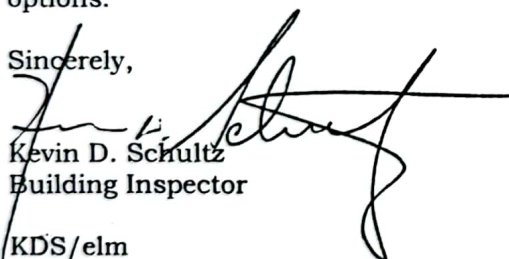
Kevin D. Schultz
Building Inspector

KDS/elm

Please Note New Address: 100 WINNACUNNET ROAD, HAMPTON, NH 03842

136 Winnacunnet Road, Hampton, New Hampshire 03842 Tel. 603-926-6766 Fax 603-926-6853

APPROVAL FOR OPERATION

N.H. DEPARTMENT OF ENVIRONMENTAL SERVICES
SUBSURFACE SYSTEMS BUREAU

CA2000030464

P.O. BOX 95, 6 HAZEN DRIVE, CONCORD, NH 03302-0095

APPROVAL NO. CA2000030464

AMENDED DUE TO:

OWNER:

— ANNE/ROBERT HAI ORR/ESKI
247 LANDING RD
HAMPTON NH 03842

Map No./Lot No.: 205 / 27
Subd. Appvl. No.: PRE 67
Subd. Name:
County: ROCKINGHAM
Registry Book No.: 2353
Registry Page No.: 0035
Probate Docket No.:
(If Applicable)

COPY SENT TO:

— BUILDING INSPECTOR
136 WINNACUNNET RD
HAMPTON NH 03842

Type of System: N
3 BR
450 GPD
Town/City Location: HAMPTON
Street Location: 247 LANDING ROAD

Installer MIKE OLBR Permit No. 789

☐ Owner Installed For His/Her Domicile

Was Inspected On (Date) 1-31-01

Before Covering And Is Hereby Approved For Use.

Date Approved: 11 1-31-01

By:

Peter G. Hamman

Authorized Agent Of N.H. Department of
Environmental Services

(OVER)



Subsurface waste disposal systems must be operated and maintained in a manner so as to prevent nuisance or health hazard due to system failure.
(RSA 485-A:37)

It is unlawful to discharge any hazardous chemicals or substances into subsurface waste disposal systems. Included are paints, thinners, gasoline and chlorinated hydrocarbon solvents such as TCE, sometimes used to clean failed septic systems and auto parts. (Env-Ws 410.05)

REVISED 6/97

200001349

OWNER'S

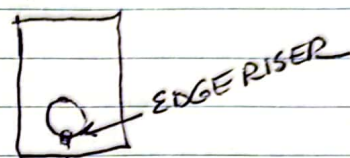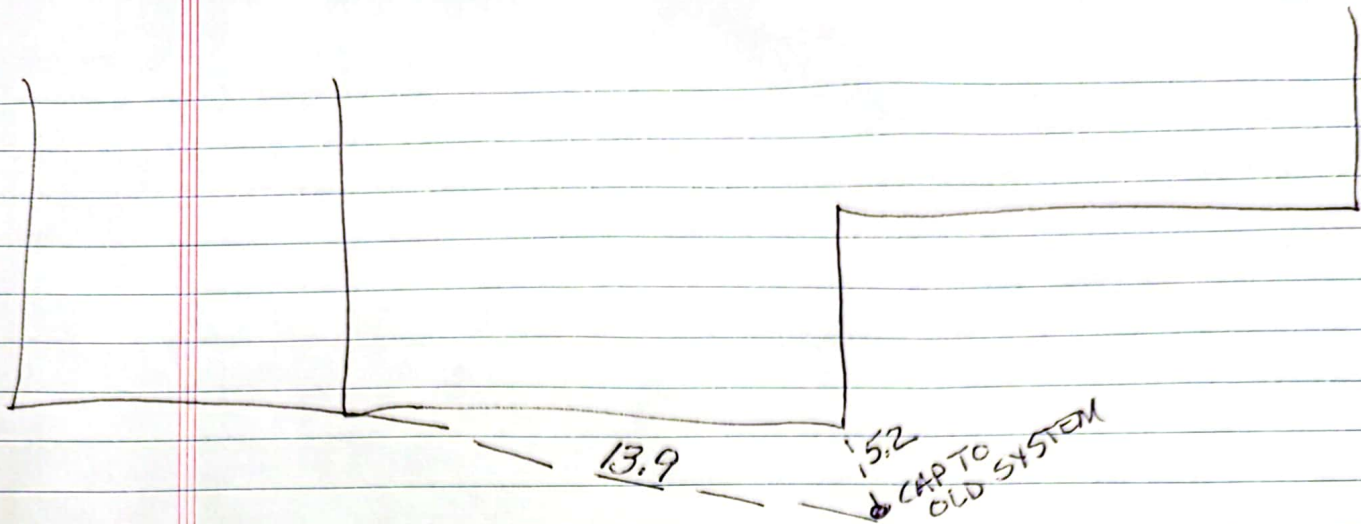


118.5



21.1

VENT

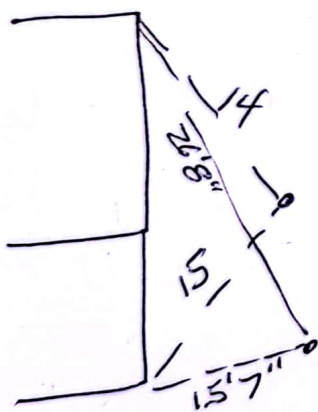

PARIS LAS VEGAS

5655 Las Vegas Boulevard, South

Las Vegas, Nevada 89109

Telephone 702.946.7000

Facsimile 702.946.4405

Amio
52

BIALO
10/26

T @ SET HUB HI 4.77

	CO-00	250.80	+0.94	4.78	SE SET
3	358-45-55	143.99	-0.07	4.83	TOP IF
4	356-47-50	70.74	+0.07	4.83	CORNER
5	353-04-10	54.65	-0.65	"	CORNER
6	344-36-45	53.58	-0.28	"	COR
7	335-26-25	63.30	-0.86	"	COR
8	343-44-30	58.78	-5.02	5.52	CEILING
9	329-50-50	51.61	-2.32	4.83	TOP
10	326-01-55	51.69	-3.39	0.00	BOT
11	318-05-20	57.86	-0.69	4.83	CORNER
12	314-05-20	66.06	-1.26	4.83	COR
13	316-23-55	86.23	+0.96	6.60	RT 3.2'
14	314-30-45	149.55	-4.20	4.83	± EN
15	311-47-00	182.71	-4.84	"	± EN
16	303-04-35	164.90	-4.49	"	"
17	290-26-00	156.05	-4.62	"	"
18	276-10-55	159.58	-2.57	6.63	"
19	269-44-35	99.66	-3.13	5.39	"
20	276-15-20	108.95	-4.94	4.83	LOU
21	281-20-35	92.03	-3.28	"	± EN
22	287-44-35	114.84	-4.30	"	BS
23	297-59-50	107.63	-1.50	"	DOWN

± FLUSH

CONC BULKHEAD

PORCH

FLOOR

TANK CENTER

VINYL COR PORCH

PAD @ COR PORCH

DECK

JUNIPER

LINE OF PINES

(33' to END FNC, 6 MORE TO BS)

1st POST S OF GATE DOG PEN EDG WOODS

SPOT SAND

ROCKS

MAPLE

Spike =

12' 9"

FROM IP
@ Martys

↑ EDGE WOODS

SUGGESTED BOUNDARY DESCRIPTION
247 LANDING ROAD, HAMPTON, NH
OWNERS: ROBERT V. AND ANNE W. BIALOBRZESKI

A certain tract of land with dwelling thereon located on Landing Road in the town of Hampton, county of Rockingham, State of New Hampshire, containing 1.17 acres more or less as shown on a plan entitled "Plat of Land for Robert V. and Anne W. Bialobrzewski in Hampton, N.H., Scale:1"=20', January 1984, Parker Survey Assoc., Inc., Exeter and Seabrook, N.H.", recorded at the Rockingham County Registry of Deeds as Plan #D-13472, the boundaries as shown on said plan being described as follows:

Beginning at a point marked by a set iron pipe on the easterly sideline of Landing Road at land now or formerly of Dennis and Sarah Vacca; thence running by said Landing Road N 11-39-10 E 48.62 feet to a point marked by a set iron pipe; thence turning and running S 66-29-09 E 140.00 feet to a point marked by a set iron pipe; thence turning and running N 16-31-16 E 65.00 feet to a point marked by a found iron pipe, the last two courses being by land now or formerly of Bruce D. and Elaine F. Philbrick; thence turning and running by land now or formerly of A. & J. Christian S 72-38-46 E 187.14 feet to a point marked by a set iron pipe; thence turning and running S 15-20-40 W 100.00 feet to a point marked by a set iron pipe; thence turning and running S 72-38-46 E 27.86 feet to a point marked by a set iron pipe; thence turning and running S 29-31-19 W 66.00 feet to a point marked by a set iron pipe; thence turning and running S 76-59-18 E 41.00 feet to a point marked by a set iron pipe; thence turning and running S 20-15-33 W 58.04 feet to a point marked by a found stone bound, the last five courses being by land now or formerly of David J. and Marsha L. Skoglund; thence turning and running by land now or formerly of the Town of Hampton N 69-17-27 W 246.65 feet to a point marked by a set stake; thence turning and running N 11-39-10 E 100.00 feet to a point marked by a set iron pipe; thence turning and running N 69-17-27 W 120.00 feet to the point of beginning, the last two courses being by said land now or formerly of Vacca.


Subject to rights of way or encumbrances of record. Being the same land conveyed to the said Robert V. and Anne W. Bialobrzewski by deed of David J. and Marsha L. Skoglund dated September 24, 1979 and recorded at Rockingham County Registry of Deeds Book 2353 Page 0035.

MARTY

APPROX!!!!
MISREAD ANGLE

BIALOBRZESKI.

PROPERTY LINE

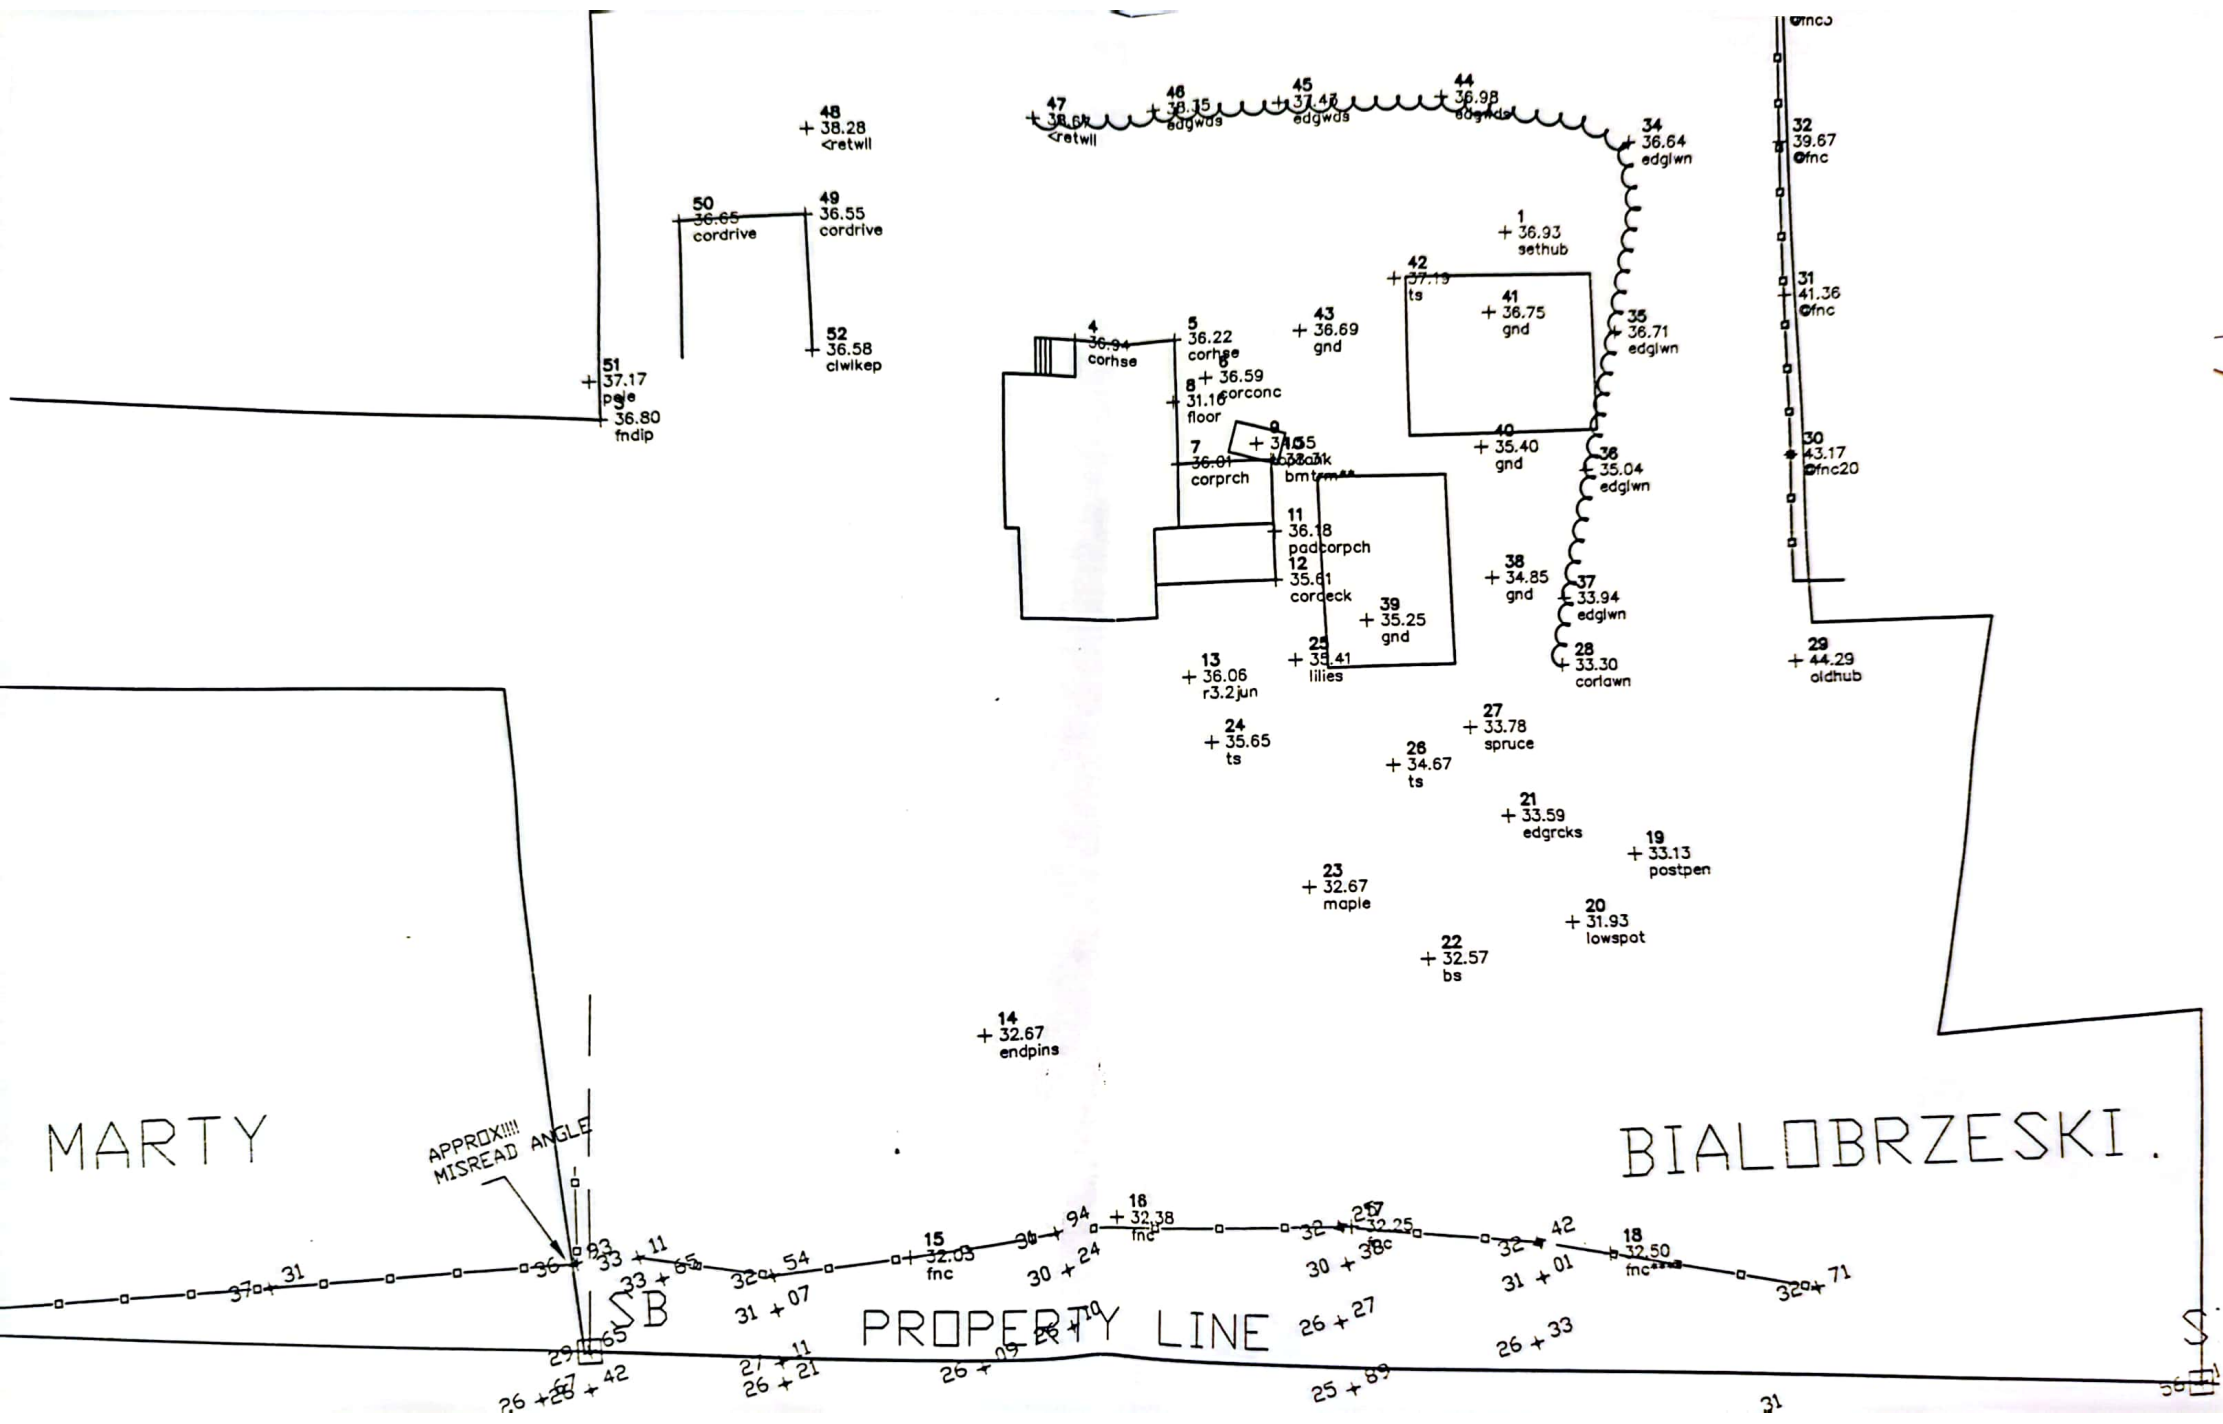

MORTGAGE INSPECTION PLAN

LOCUS: 247 LANDING ROAD
HAMPTON, N.H.

OWNER: ROBERT V. AND ANNE W. BIALOSRZESKI

SCALE: 1" = 50' DATE: JAN 25, 1989

PREPARED BY: ERNEST J. COTE L.L.S.
HAMPTON, N.H.

THIS PLAN IS FOR LENDING PURPOSES ONLY.
IT IS NOT TO BE DEEMED A BOUNDARY
SURVEY AND SHOULD NOT BE USED FOR ANY
PURPOSE OTHER THAN THAT FOR WHICH
IT WAS STRICTLY INTENDED, I.E. CERTIFICATION
FOR DWELLING ZONING.

LOT CONFIGURATION DERIVED FROM:

☒ PREVIOUS SURVEY (R.C.R. PLAN D-13472)

☐ DEED



☐ TAX MAP

☐ OTHER

☐ APPARENT OCCUPATION

I, HEREBY CERTIFY TO SHAWMUT MORTGAGE CO.
AND ITS/THEIR INSUROR THAT THE DWELLING
LOCATION IS APPROXIMATELY AS SHOWN AND
☒ IS ☐ IS NOT IN COMPLIANCE WITH ZONING (WITH
REGARD TO SETBACK FROM STREET & SIDELINE
ONLY) AT TIME OF CONSTRUCTION. THERE ARE
NO APPARENT EASEMENTS OR ENCROACHMENTS
EXCEPT AS SHOWN OR NOTED.

TO OUR BEST INTERPRETATION THE DWELLING
☐ DOES ☒ DOES NOT LIE WITHIN A FEDERALLY
DESIGNATED FLOOD HAZARD ZONE AS SHOWN
ON THE F.E.M.A. FLOOD MAPS.

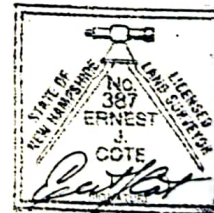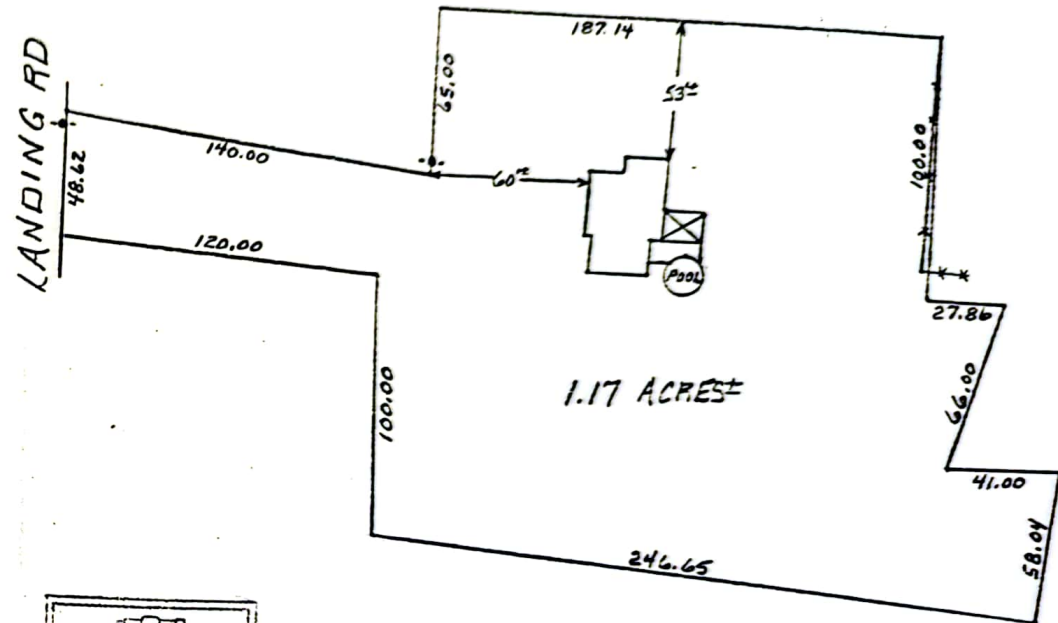


JAN 27, 1989

NOTES

1. SEE R.C.R. 2353-0035 FOR
REFERENCE TO RIGHT OF WAY.

2. RECOMMEND CORRECTIVE DEED
DESCRIPTION TO CONFORM WITH
RECORDED SURVEY (D-13472)

NOT SET YET

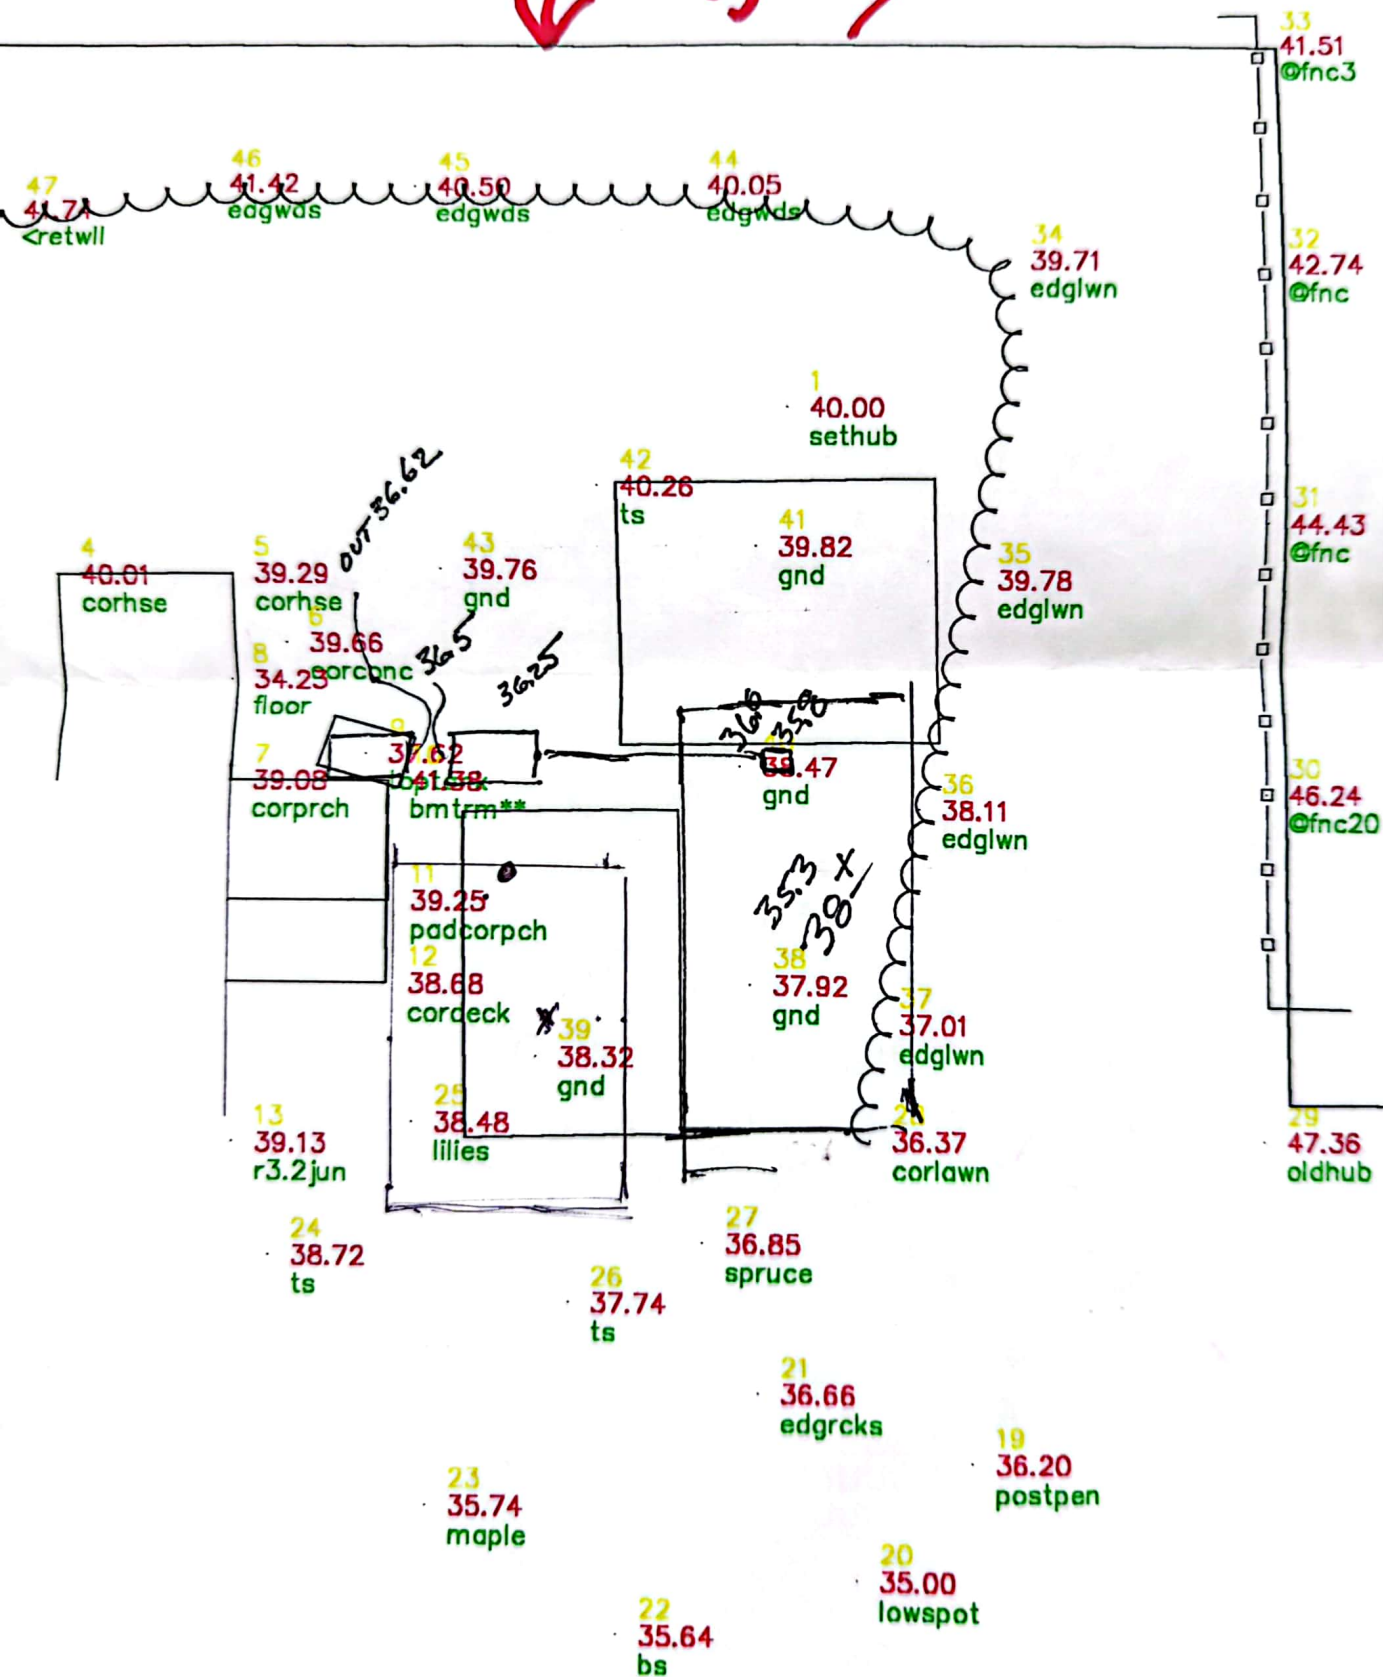

APPROVAL FOR CONSTRUCTION

N.H. DEPARTMENT OF ENVIRONMENTAL SERVICES
SUBSURFACE SYSTEMS BUREAU
P.O. BOX 95, 6 HAZEN DRIVE, CONCORD, NH 03302-0095
APPROVAL NO. CA2000030464

THE PLANS AND SPECIFICATIONS FOR SEWAGE OR WASTE DISPOSAL SYSTEM SUBMITTED FOR:

OWNER:

ANNIE/ROBERT BIALOBRZESKI
247 LANDING RD
HAMPTON NH 03842

Map No./Lot No.: 205 / 27

Subd. Appvl. No.: PRE 67

County: ROCKINGHAM

Registry Book No.: 2353

Registry Page No.: 0035

Probate Docket No.:
(If Applicable)

COPY SENT TO:

BUILDING INSPECTOR

136 WINDACONNET RD
HAMPTON NH 03842

Type of System:

3 BR

450 GPD

HAMPTON

Town/City Location:

BY APPLICANT: PERMIT NO.

08348

ANNE W BIALOBRZESKI
247 LANDING RD
HAMPTON NH 03842-4113

Street Location:

247 LANDING ROAD

Subsurface waste disposal systems must be operated and maintained in a manner so as to prevent nuisance or health hazard due to system failure.
(RSA 485-A:37)

It is unlawful to discharge any hazardous chemicals or substances into subsurface waste disposal systems. Included are paints, thinners, gasoline and chlorinated hydrocarbon solvents such as TCE, sometimes used to clean failed septic systems and auto parts. (Env-Ws 410.05)

ADVISE YOUR CONTRACTOR OF REQUIRED CHANGES
IN PLANS AS INDICATED BELOW CONDITIONS

1. THIS APPROVAL IS VALID FOR 90 DAYS FROM DATE OF SAID APPROVAL, PER ENV WS 410:19.
2. APPROVED WITH A MUNICIPAL WATER SUPPLY ONLY.

Approved this date: 11/09/2000

Date amended: _____

By: ERIC THOMAS

N.H. Department of Environmental Services Staff

Amended by: _____

(OVER)

200008349

APPLICANT'S

GLUND

ADVISE YOUR CONTRACTOR OF REQUIRED CHANGES IN PLANS AS INDICATED ON CONDITIONAL APPROVAL

DATE

10/31/00

PERC RATE:

< 2 MIN/IN

DESIGN LOADING:

3 BEDROOMS

AREA REQUIRED:

560 SF

AREA PROPOSED:

20' X 38' = 760 SF

PROPOSED REPLACEMENT

SEPTIC SYSTEM PLAN

PREVIOUS APPROVAL #83144
EXISTING FAILED SYSTEM

LOCUS:

247 LANDING ROAD

HAMPTON, NH

OWNER:

ROBERT & ANNE BIALOBRZESKI

247 LANDING ROAD

HAMPTON, NH 03842

APPLICANT:

ROBERT & ANNE BIALOBRZESKI
247 LANDING ROAD
HAMPTON, NH 03842

DATE: 11/05/00

APPROVAL:

304